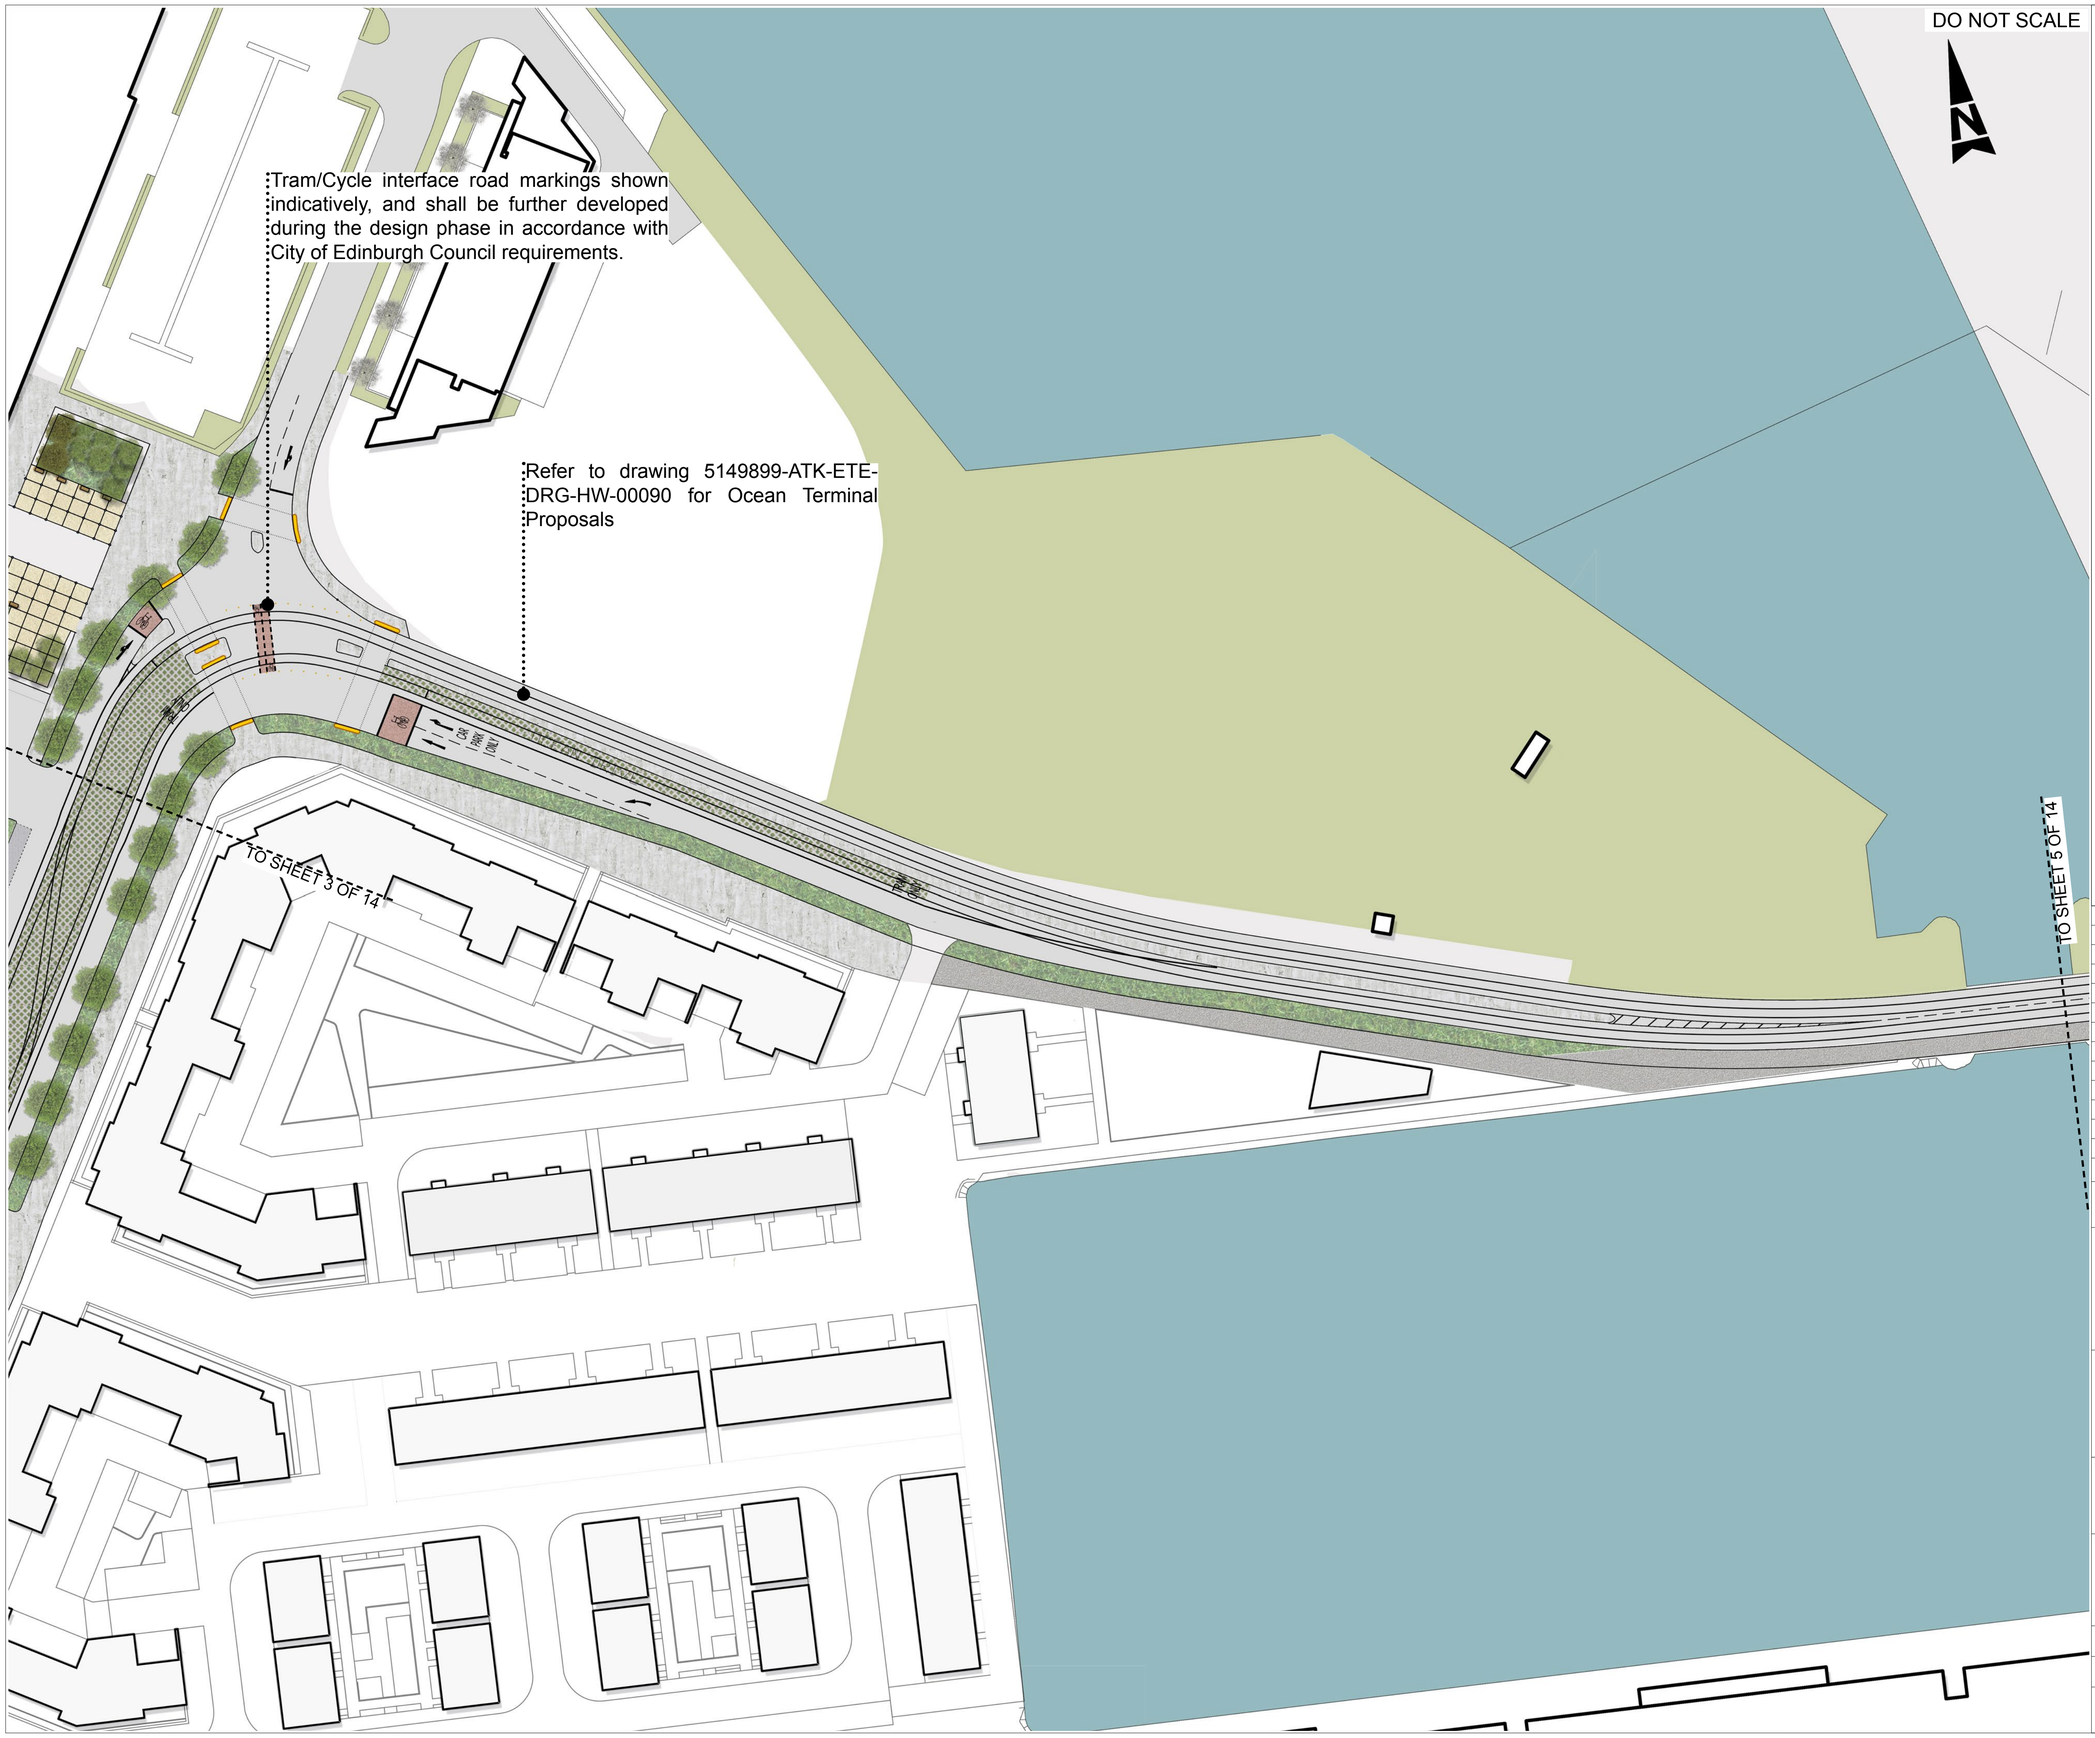

KEY

- Precast concrete paving
- Natural stone paving
- Asphalt footpath
- Pedestrian deterrent paving
- Cycle route
- Shared use surface
- Grasscrete or similar
- Proposed trees
- Existing trees
- Proposed grass
- Proposed groundcover shrub planting
- Proposed raised planter
- Proposed/ retained cycle racks (8 cycle racks to be provided; Indicative location)
- Tram/Cycle interface road marking (Indicative)
- Tactile paving (Indicative)
- Existing/ Proposed walls
- Proposed fences
- P Parking bays
- L Loading bays
- B Bin locations

Rev.	Date	Description	Org	Chk'd	App'd	Aut'd
P02	14/03/18	SECOND ISSUE	SW	SB	SB	SM
P01	06/03/18	FIRST ISSUE	SW	SB	SB	SM

Drawing Status: FOR TENDER

Suitability: D2

ATKINS
6th Floor
200 Broomielaw
Glasgow
Scotland
G1 4RU
Tel: +44 (0)141 220 2000
Fax: +44 (0)141 220 2001
www.atkinsglobal.com

Copyright © Atkins Limited (2013)

Client: EDINBVRGH THE CITY OF EDINBURGH COUNCIL

Project Title: EDINBURGH TRAM
YORK PLACE TO NEWHAVEN

Drawing Title: LANDSCAPE PROPOSALS
SHEET 4 OF 14

Scale	Originator	Checked	Approved	Authorised
1:500	SW	SB	SB	SM
Original Size: A1	Date: 14/03/18	Date: 14/03/18	Date: 14/03/18	Date: 14/03/18

Drawing Number: 5149899-ATK-ETE-DRG-EN-00004

Revision: P02