DO NOT SCALE

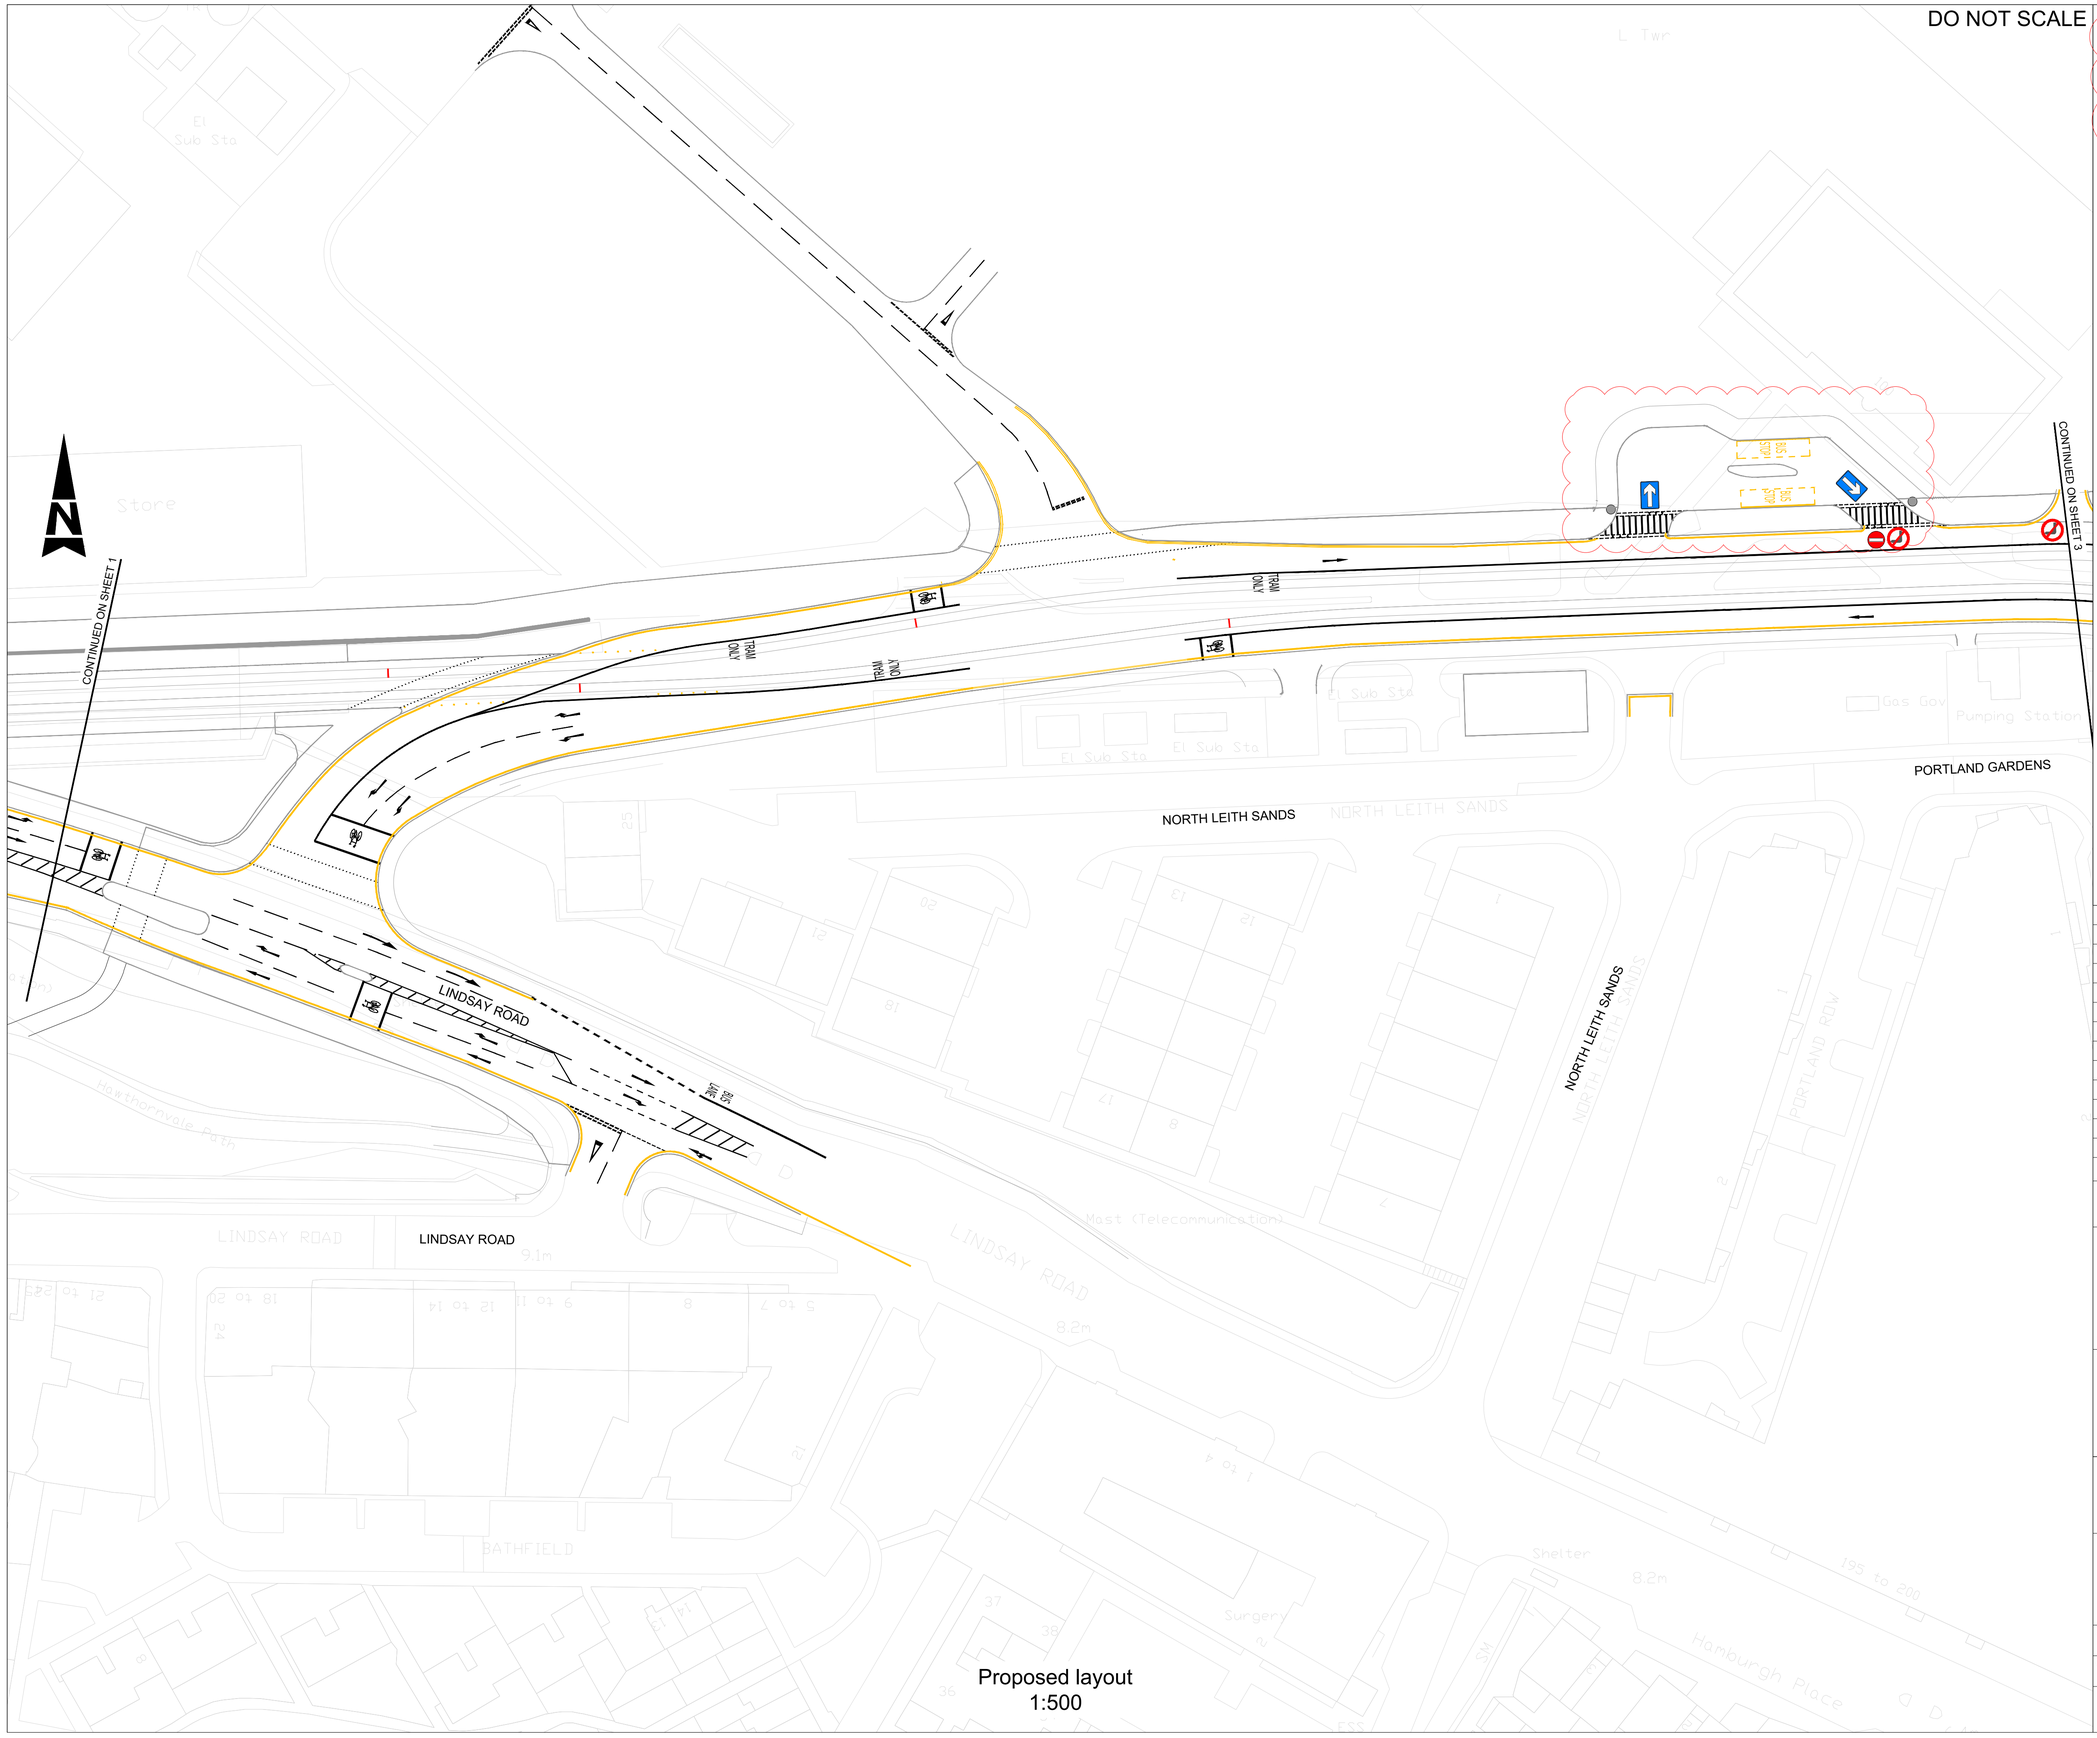

Proposed layout
1:500

NOTES:

1. TOPOGRAPHICAL SURVEY PROVIDED BY THE CITY OF EDINBURGH COUNCIL DATED MARCH 2018, SUPPLEMENTED BY HISTORICAL OS TILES.
2. TRO DRAWINGS ARE REPRESENTATIVE OF THE TRAFFIC ORDERS ONLY, NOT THE DETAILED DESIGN OF ROADWORKS LAYOUT, SIGNAGE AND LINING. SIGNS AND LINING WILL BE COMPLIANT WITH TSRGD, TRAFFIC SIGNS MANUAL AND EDINBURGH STREET DESIGN GUIDANCE.

KEY

- NO WAITING AT ANY TIME / NO STOPPING AT ANY TIME / NO LOADING AT ANY TIME
- NO WAITING / NO LOADING AT TIMES SHOWN
- PARKING BAYS AT TIMES SHOWN
- LOADING BAYS AT TIMES SHOWN
- LIMITED WAITING MON-SAT 7:30AM-6:30PM 4 HOURS, NO RETURN WITHIN 2 HOURS
- MOTORCYCLE BAYS
- TAXI RANK
- DISABLED BAYS
- BIN STORES
- PROPOSED KERB LINE

Rev.	Date	Description	Org	Chk'd	App'd	Aut'd
P02	12/06/17	FIRST ISSUE	JM	JR	KC	SL
P03	04/08/17	FIRST ISSUE	JM	JR	KC	SL
P04	12/01/18	FIRST ISSUE	GK	JR	KC	SL
P05	14/03/18	FIRST ISSUE	GK	JR	KC	SL
P06	19/11/18	FIRST ISSUE	GK	JR	KC	SL
P07	12/02/19	FIRST ISSUE	MM	JR	KC	SM
P08	30/04/19	FIRST ISSUE	CC	JR	KC	SM
P09	22/08/19	FIRST ISSUE	MG	SS	SS	SS
P10	19/11/19	FIRST ISSUE	MG	SS	SS	SM
P11	12/06/20	FIRST ISSUE	MG	KA	SM	AG
P12	22/06/20	TRO FINALISED FOR ISSUE	MG	KA	SM	AG
P13	16/07/20	TRO FINALISED FOR ISSUE	EG	SS	SM	AG

Drawing Status: FOR INFORMATION

Suitability: S2

ATKINS
6th Floor
200 Broomielaw
Glasgow
Scotland
G1 4RU
Tel: +44 (0)141 220 2000
Fax: +44 (0)141 220 2001
www.atkinsglobal.com

Copyright © Atkins Limited (2013)

Client: EDINBURGH THE CITY OF EDINBURGH COUNCIL

Project Title: EDINBURGH TRAM
YORK PLACE TO NEWHAVEN

Drawing Title: PROPOSED
TRAFFIC REGULATION ORDERS
SHEET 2 OF 14

Scale	Originator	Checked	Approved	Authorised
1:500	EG	SS	SM	AG
Original Size: A1	Date: 16/07/20	Date: 16/07/20	Date: 16/07/20	Date: 16/07/20

Drawing Number: 5149899-ATK-ETE-DRG-HW-00002

Revision: P13